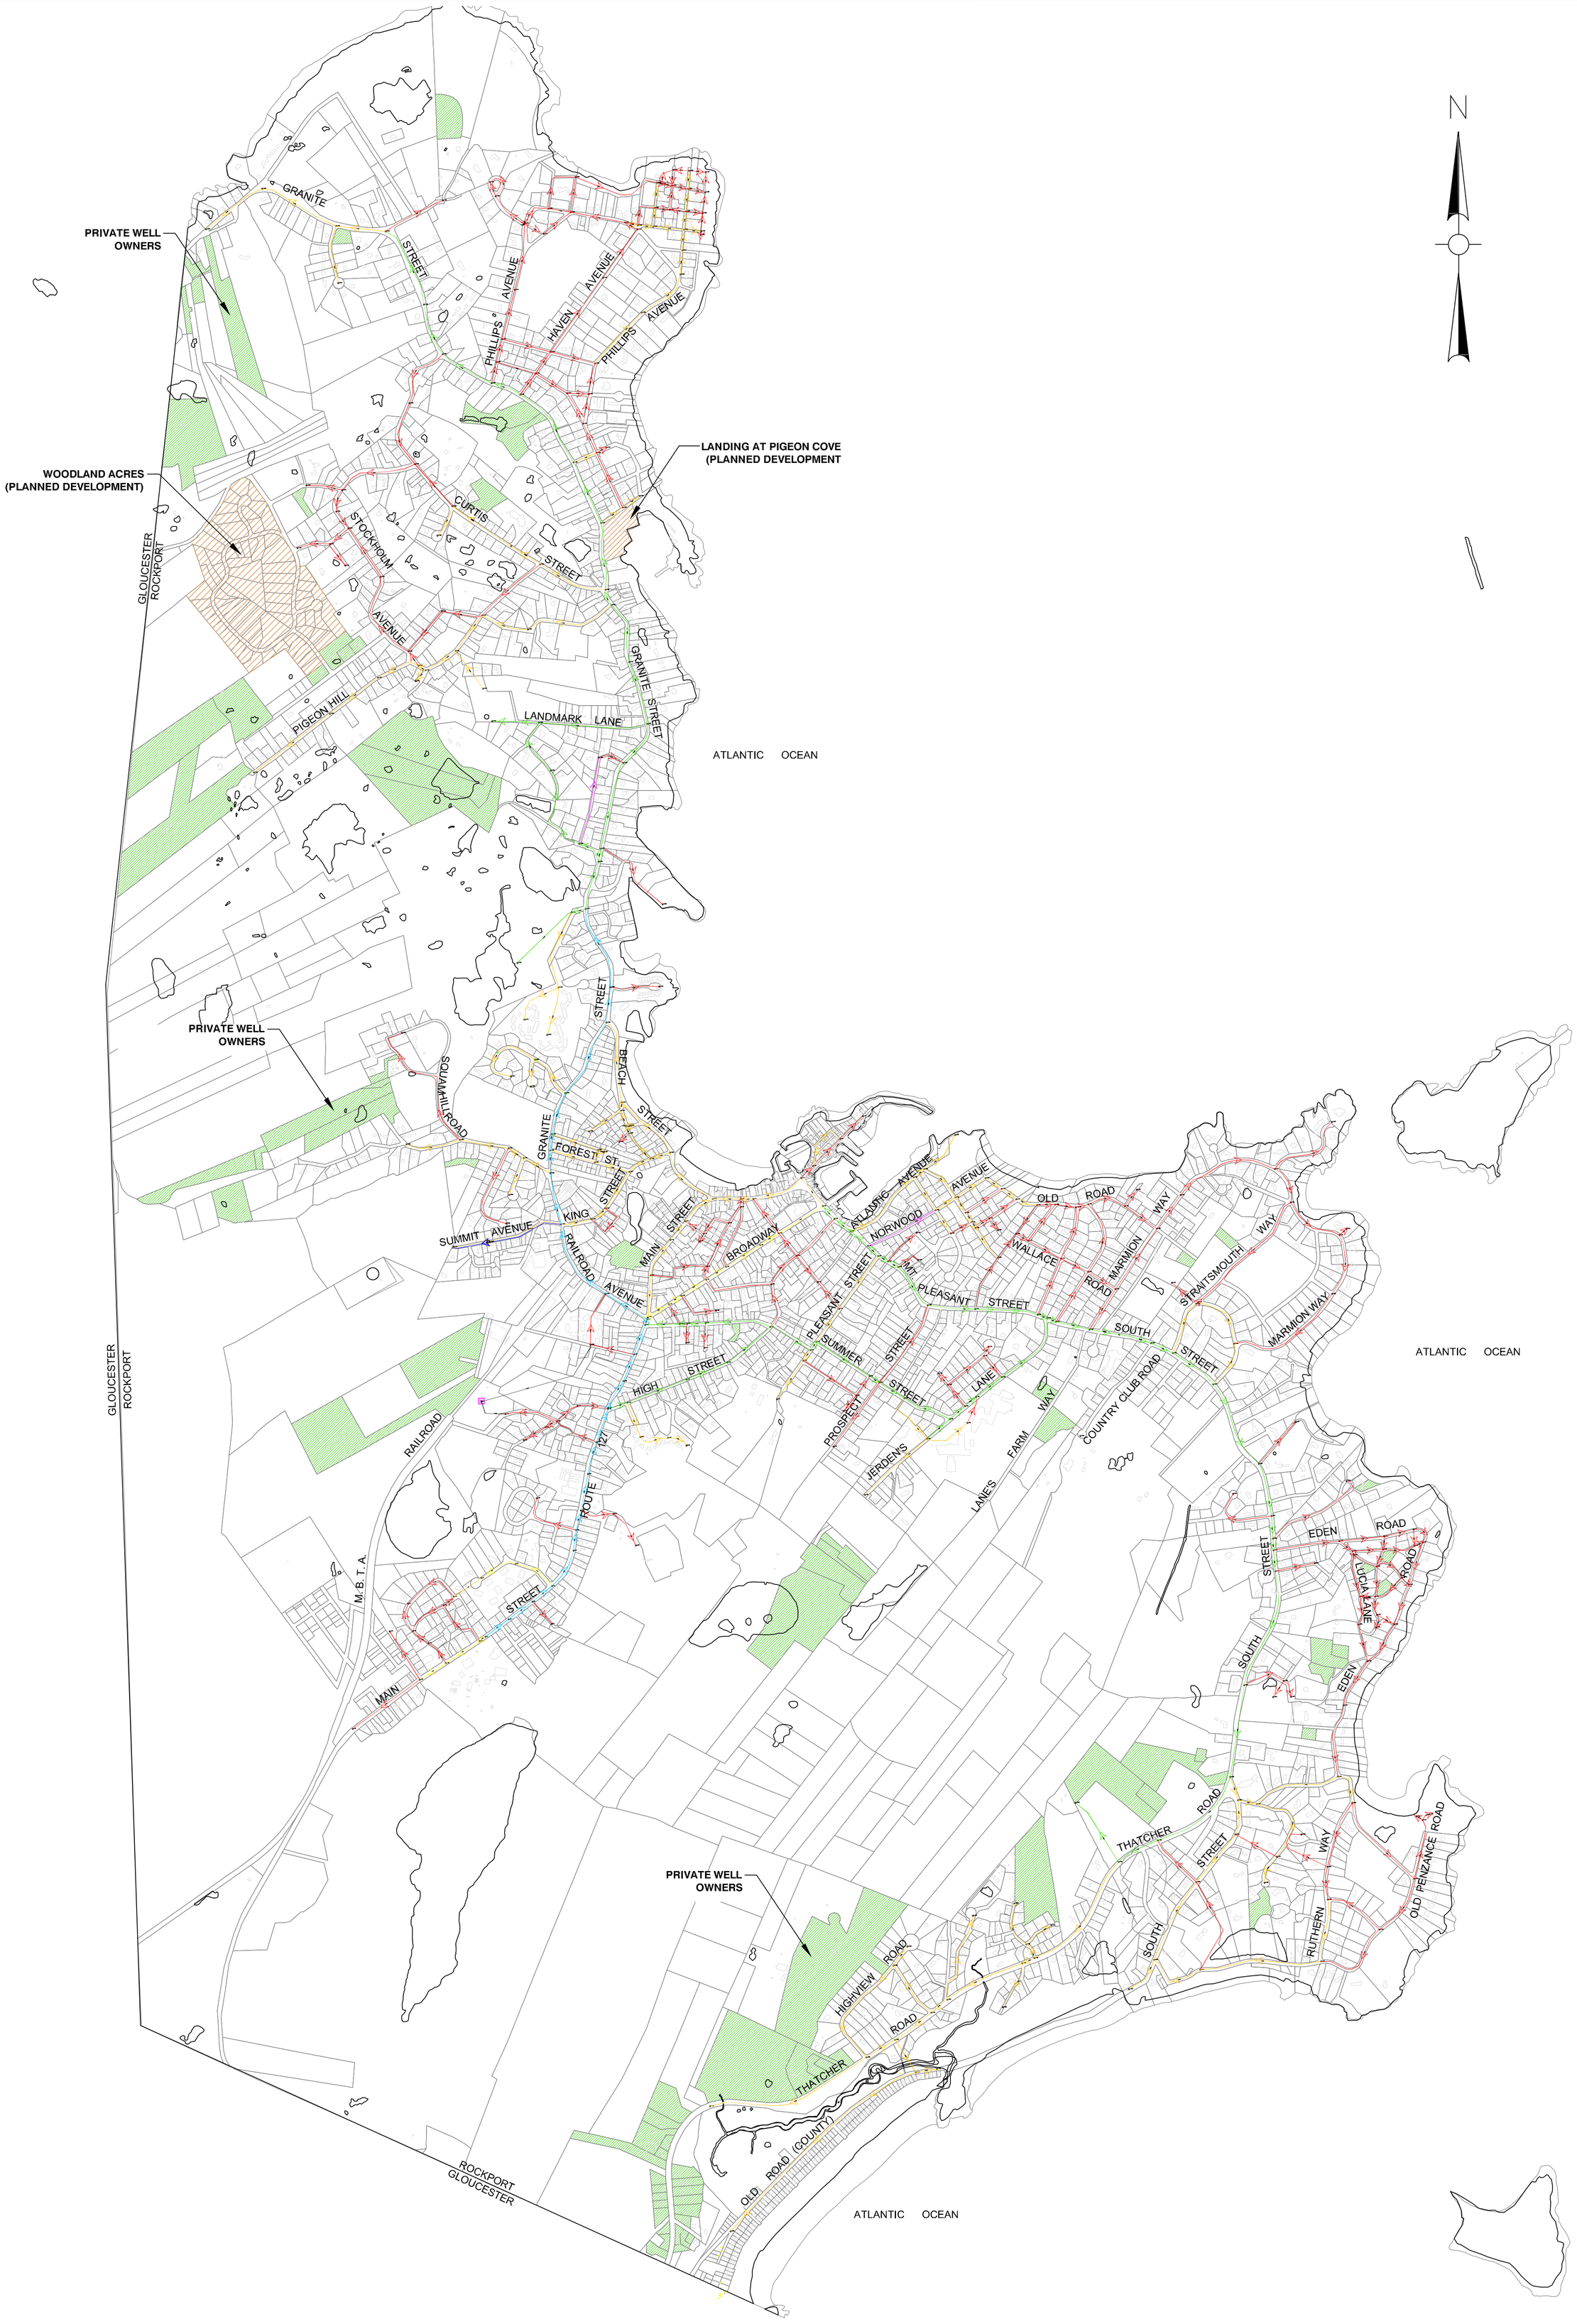


| LEGEND | | | |
|---|---|---|---|
| 4" PIPE | | PRIVATE WELLS | |
| 6" PIPE | | DEVELOPMENTS | |
| 8" PIPE | | | |
| 10" PIPE | | | |
| 12" PIPE | | | |
| 16" PIPE | | | |
| 20" PIPE | | | |
| WATER CAD JUNCTION | | | |

## TOWN OF ROCKPORT

SCALE: 1" =800'

PLATE NO. 3

**TOWN OF ROCKPORT, MA**
**EXISTING WATER DISTRIBUTION SYSTEM**
**FUTURE SYSTEM CONNECTIONS**

DATE: FEBRUARY 2015

Dewberry®
280 Summer Street
Boston, MA 02210
617 695-3400
617 695 3310
www.dewberry.com