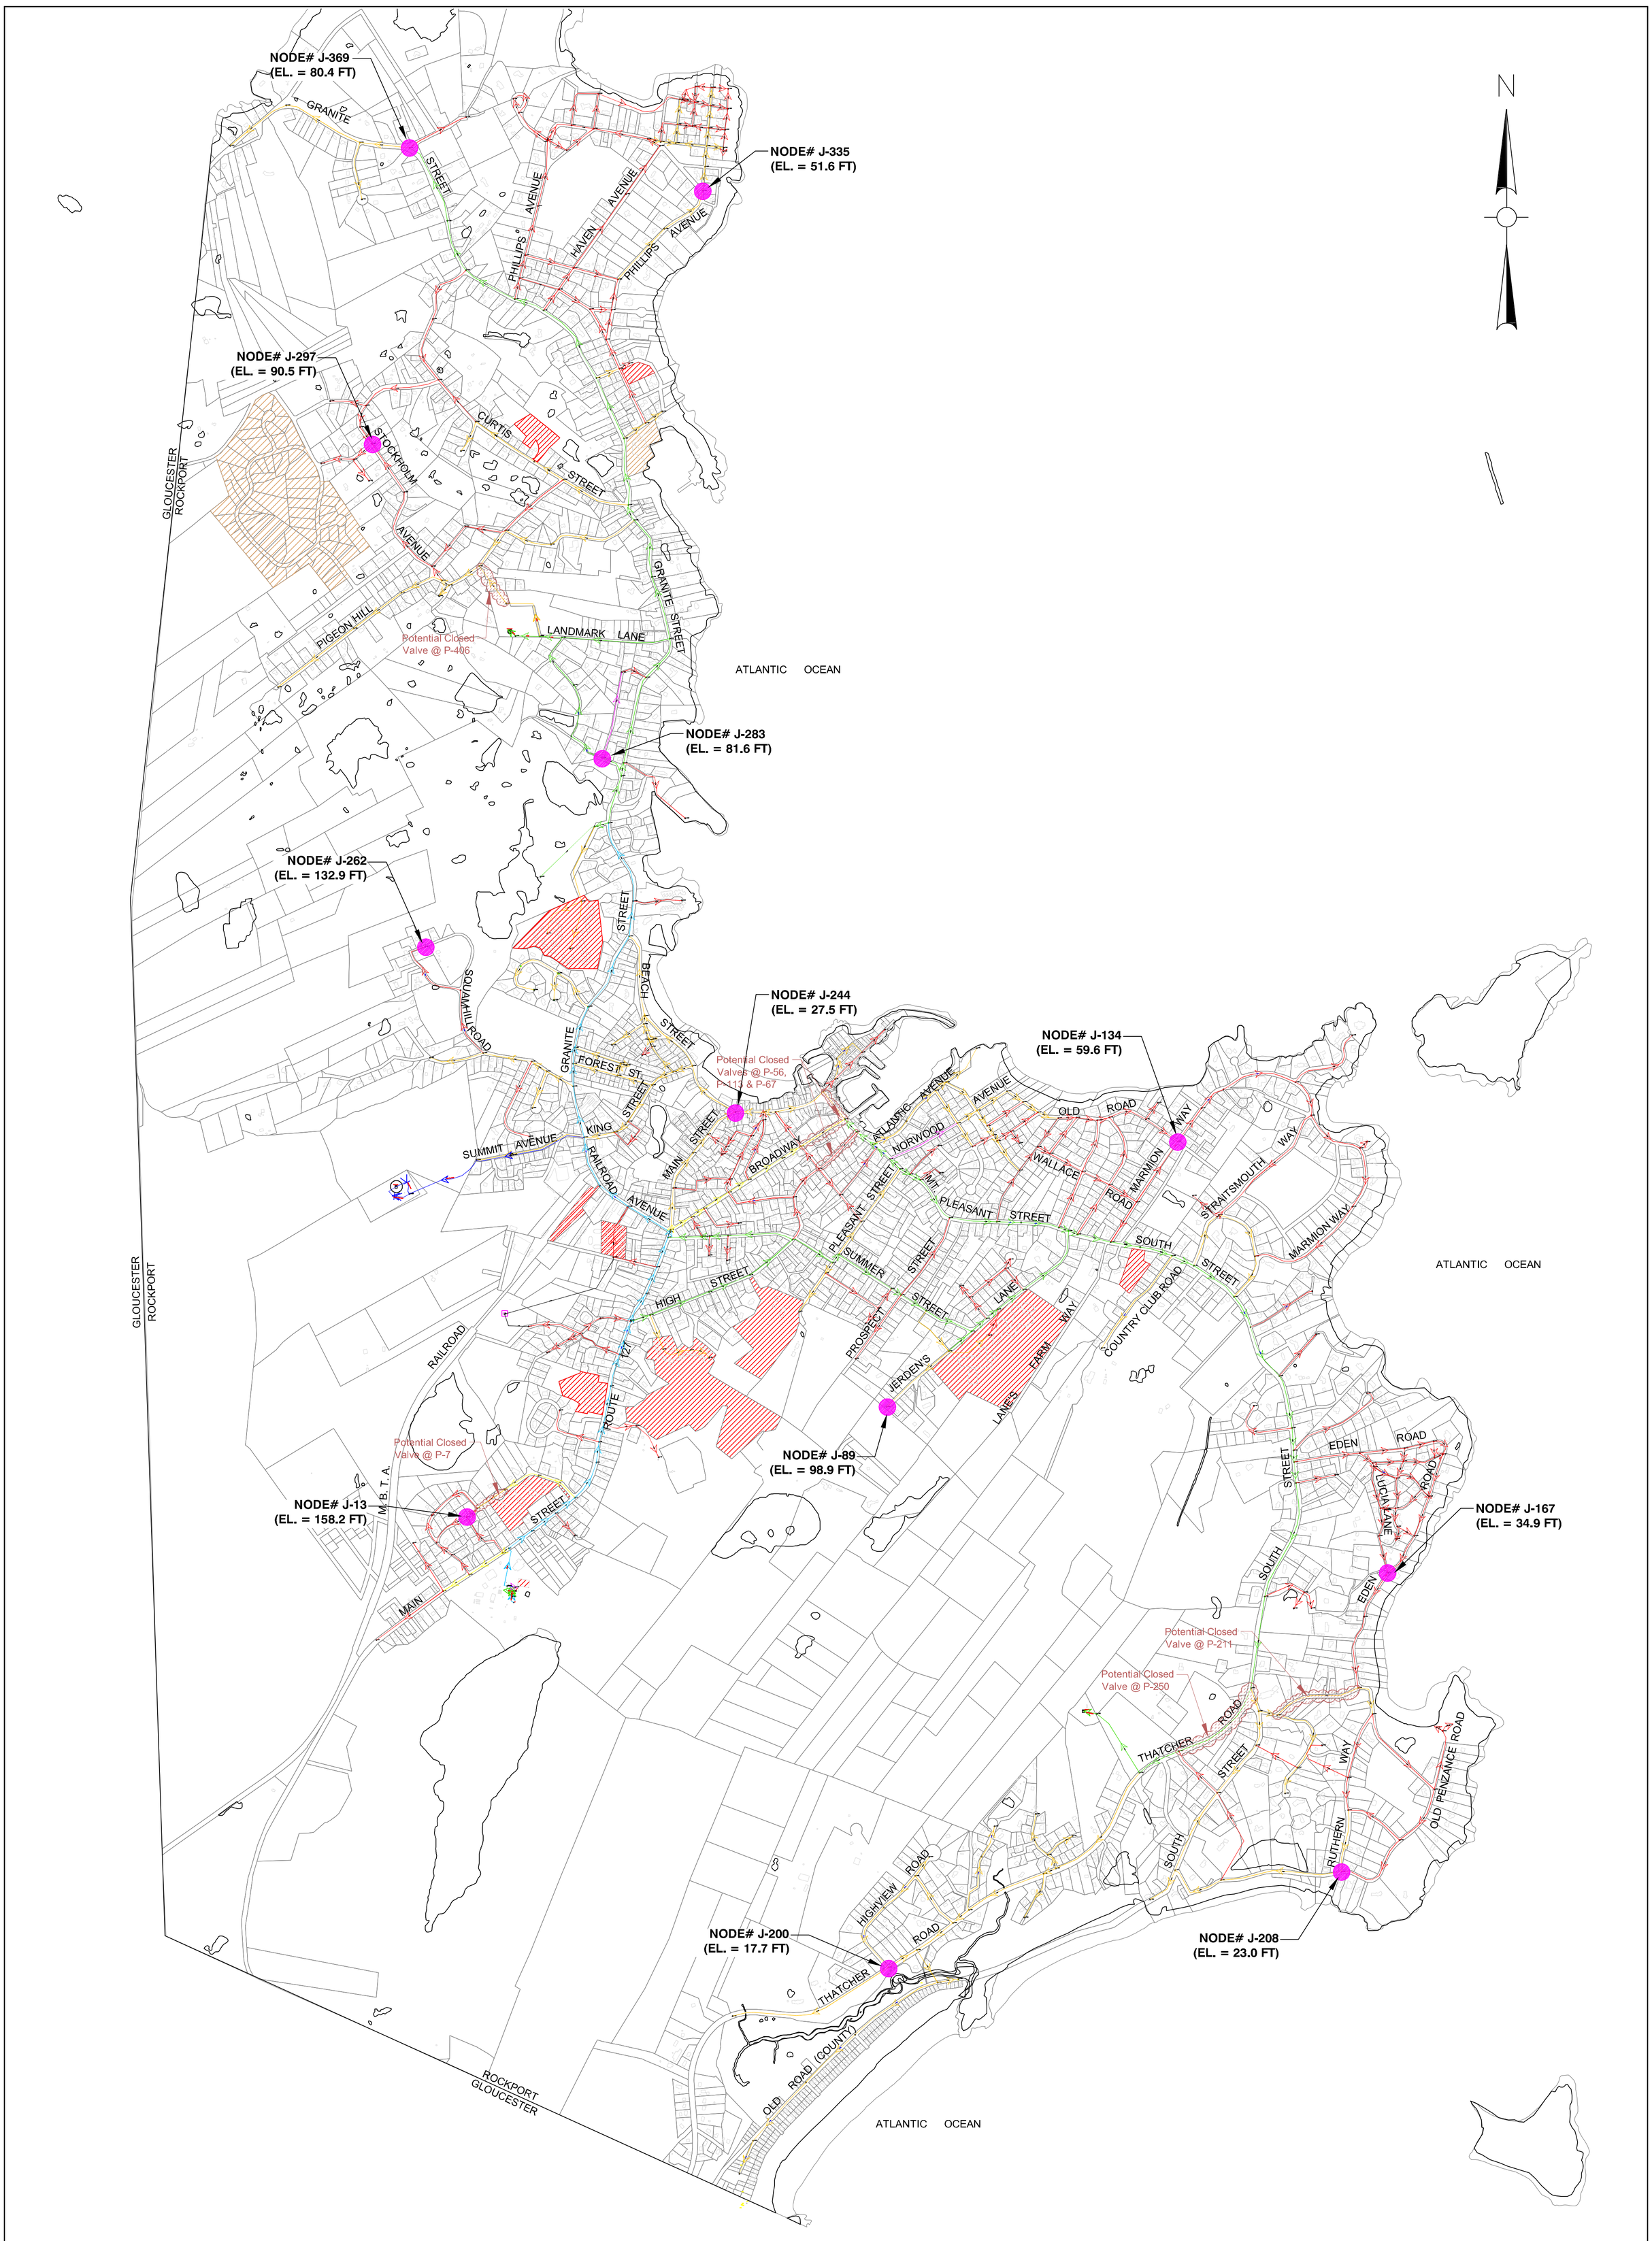

LEGEND			
4" PIPE		LARGE USERS	
6" PIPE		MONITORING SITE	
8" PIPE			
10" PIPE			
12" PIPE			
16" PIPE			
20" PIPE			
WATER CAD JUNCTION			

TOWN OF ROCKPORT

SCALE: 1" =800'

PLATE NO. 4

TOWN OF ROCKPORT, MA
WATER DISTRIBUTION SYSTEM
REPRESENTATIVE MONITORING SITES
FOR SYSTEM ANALYSIS

DATE: FEBRUARY 2015

Dewberry®
280 Summer Street
Boston, MA 02210
617 695-3400
617 695 3310
www.dewberry.com